| 1 | SECTIONAL VIEW | 1/150 | Phase Ⅰ / Ⅱ |
|---|---|---|---|

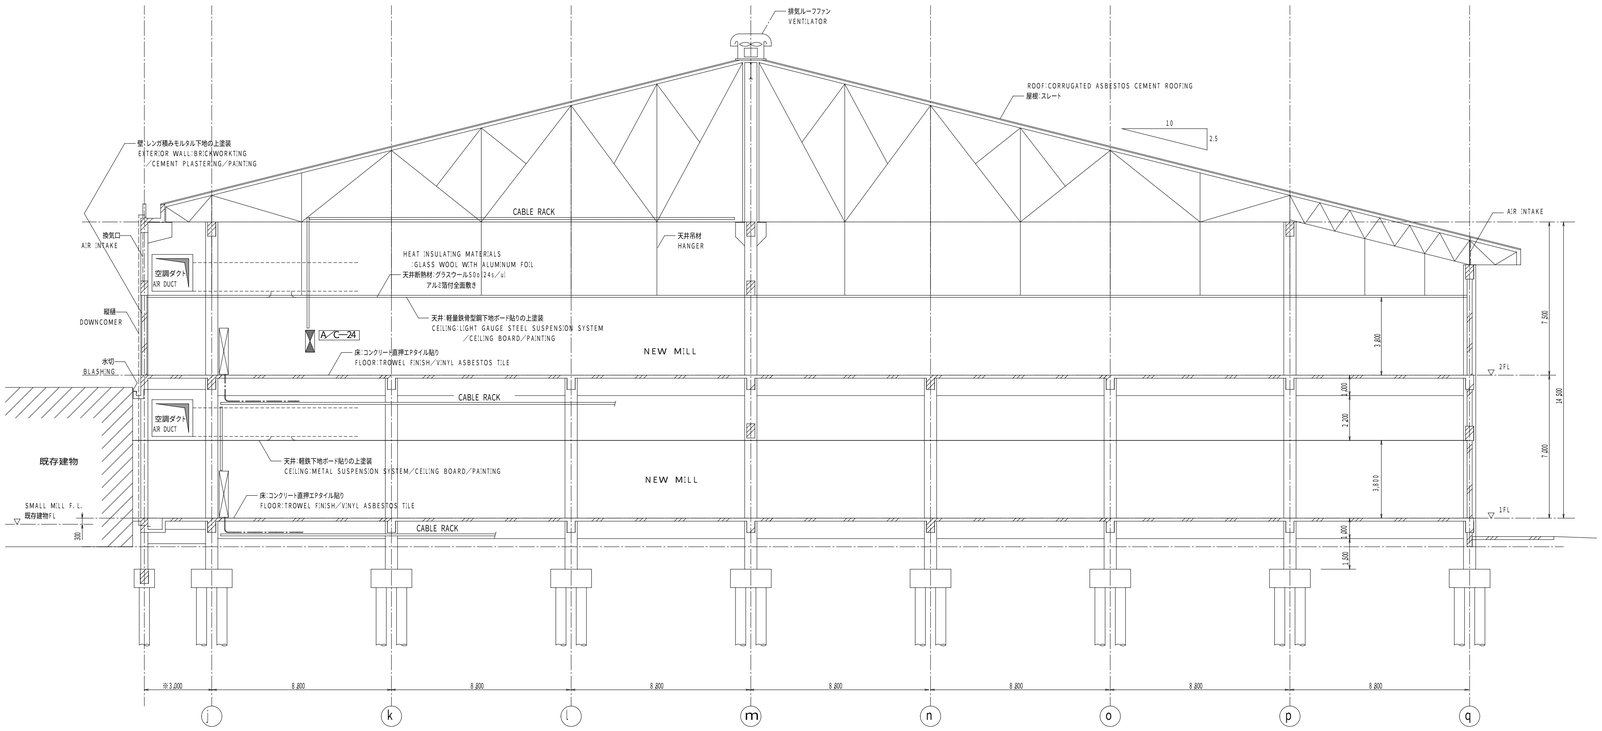


| 2 | WIRING CHART | ----- |
|---|---|---|

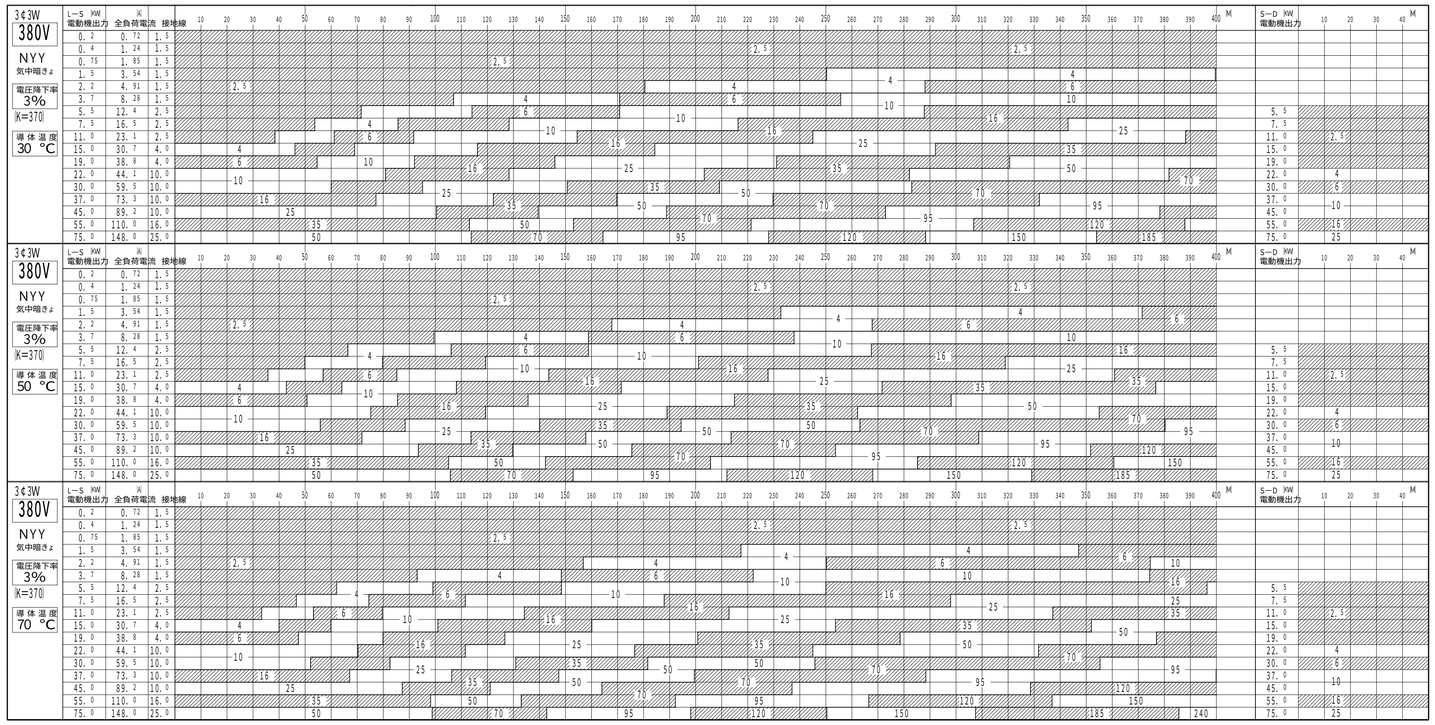


| MARK | DESCRIPTION | DATE | CHECKED |
|---|---|---|---|
| △ | | | |
| △ | | | |
| △ | | | |

REVISIONS

| 3 | | | |
|---|---|---|---|

TITLE THAI ALLIANCE TEXTILE CO., LTD.

Power Wiring of New Mill
(Phase-Ⅰ・Ⅱ/Sectional View / Wiring-Chart)

| | | | |
|---|---|---|---|
| DRAWN | K. Sakai | DATE 25/DEC./1995 | SCALE 1/150 |
| CHECKED | U. Koyama | DWG No. TX-E-017 | △ |
| APPROVED | 樋口 | | |

TOYOBO ENGINEERING CO LTD